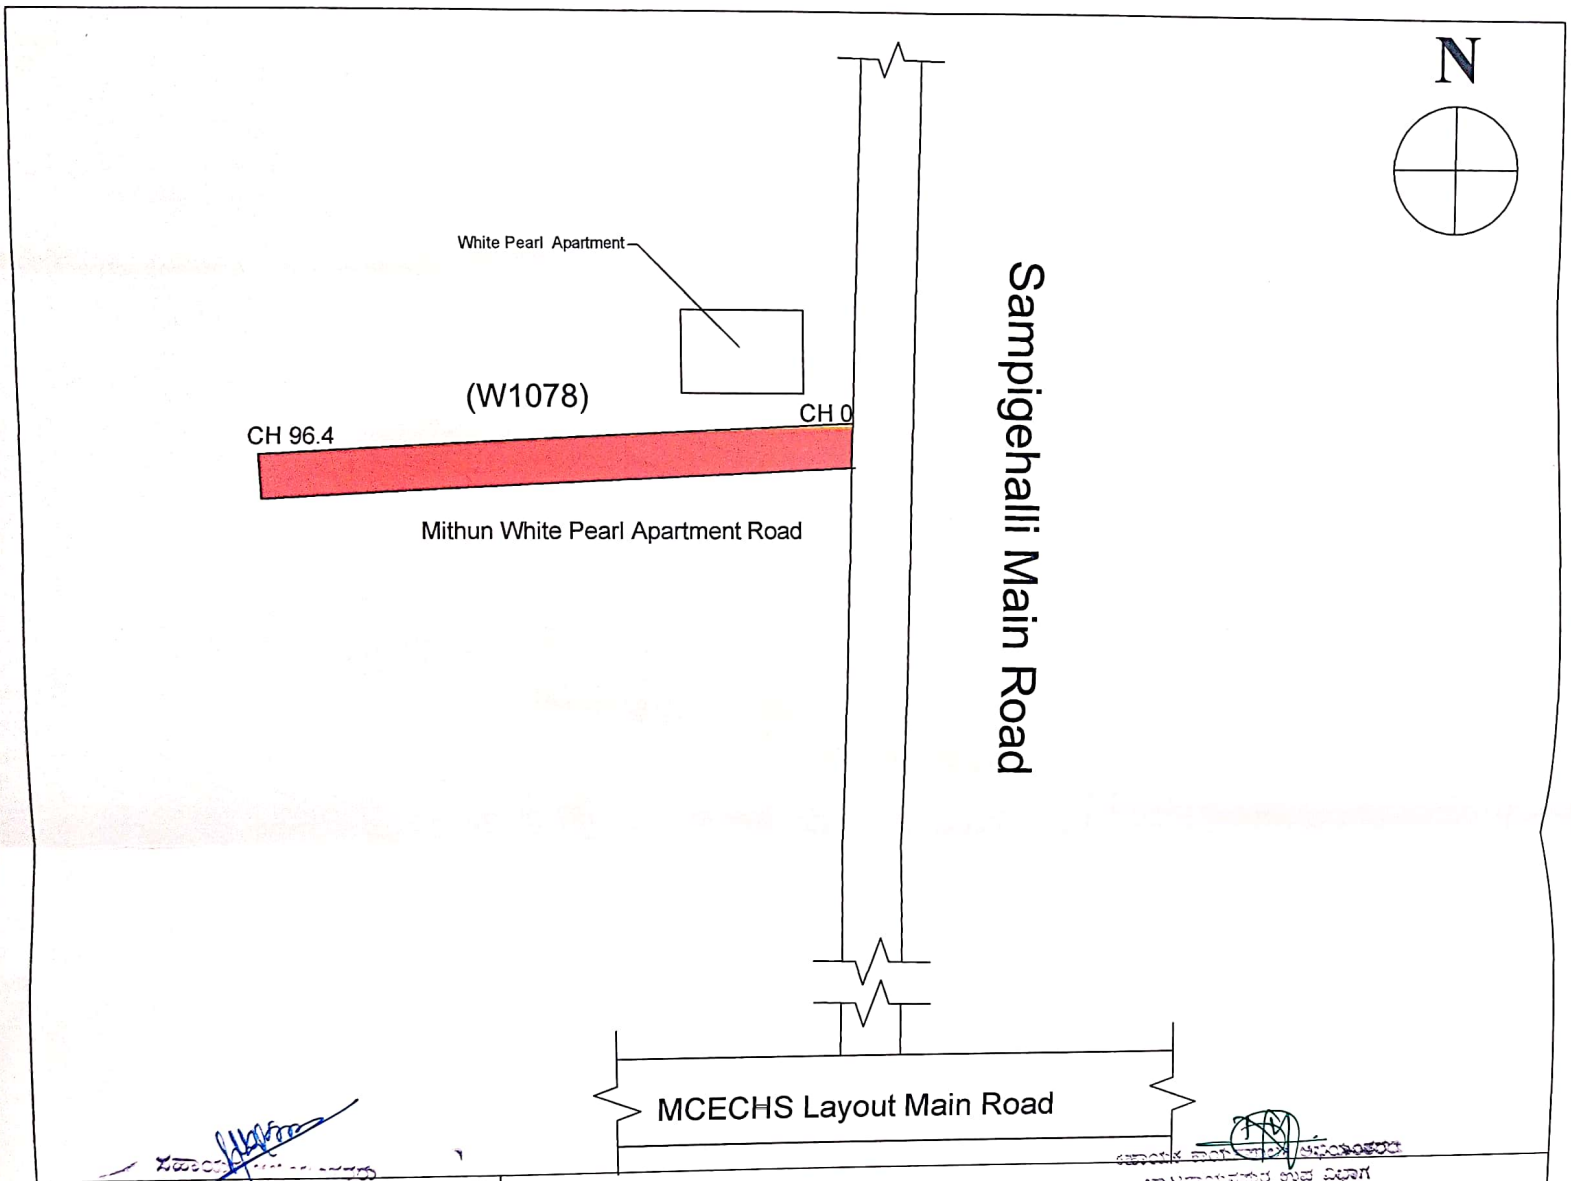

NOTES:-

1) Do Not Scale The Drawings

2) All Dimensions Are In meters

Asphalt Road

	Improvements and Restoration Of Roads In Ward No.05(Package 01)(Package Consists of 6 Works)
CLIENT	BBMP

CIVIL PRO
STRUCTURAL ENGINEERS, ARCHITECTS & PROJECT MANAGEMENT CONSULTANTS
No. 4, 7th MAIN,
MALLESWARAM BANGALORE-560003
Ph 23444801
Mob 91-9448227083,91-9972924526
E-mail rudraprasad3@rediffmail.com
Web www.arkengineeers.com

Scanned by CamScanner

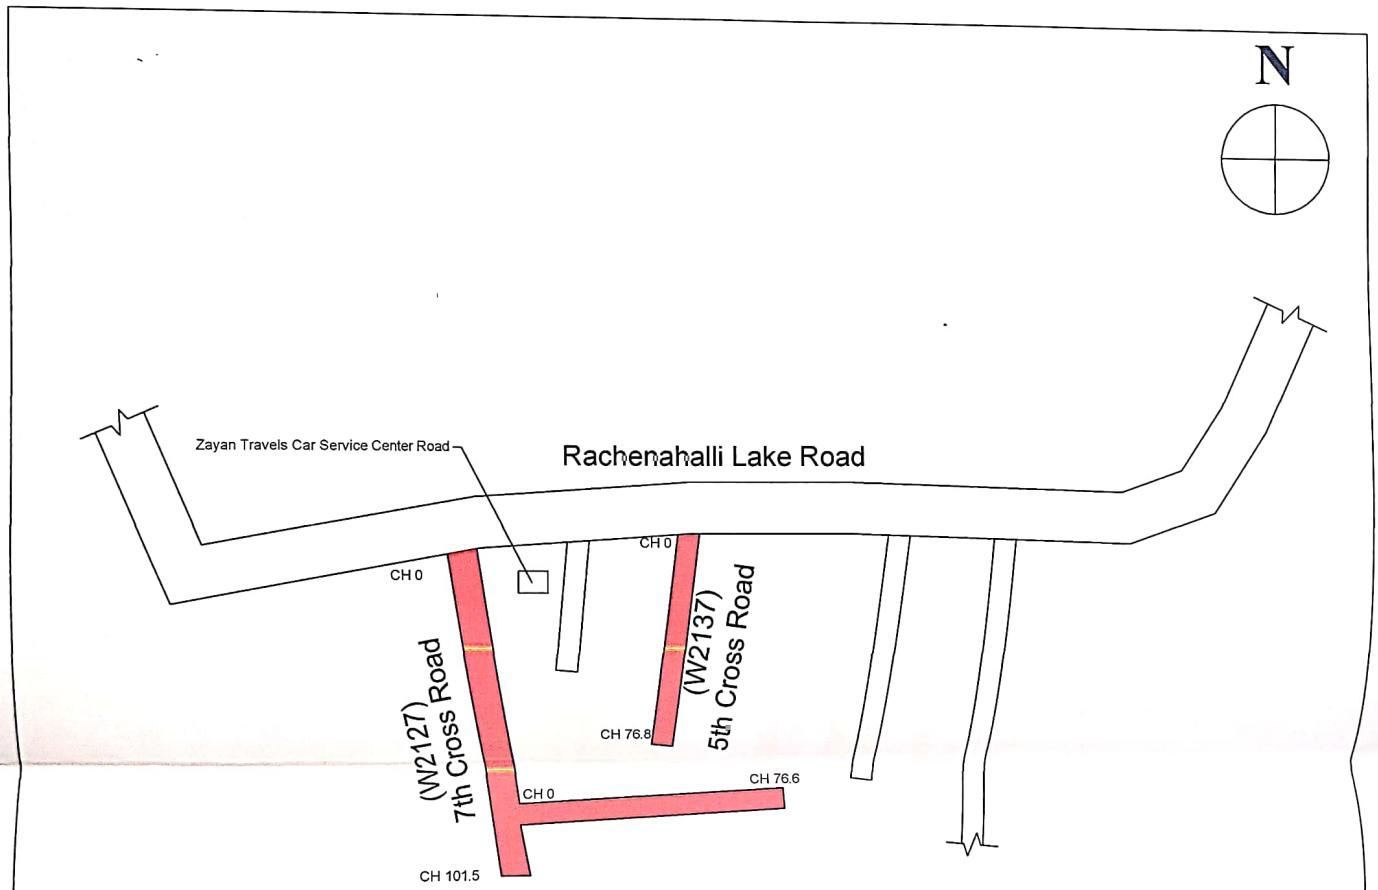

NISARGA LAYOUT

ಬ.ಬ.ಎಂ.ಪ ಚಾಲಕಾಯನಪುರ ಉಪ ವಿಭಾಗ

ಸಹಾಯಕ ಕಾರ್ಯಪಾಲಕ ಅಭಿಯಂತರರು
ಚಾಲಕಾಯನಪುರ ಉಪ ವಿಭಾಗ

NOTES:-

1) Do Not Scale The Drawings

2) All Dimensions Are In meters

Asphalt Road

	Improvements and Restoration Of Roads In Ward	CIVIL PRO
	Improvements and Restoration Of Roads In Ward No.05(Package 01)(Package Consists of 6 Works)	CIVIL PRO STRUCTURAL ENGINEERS, ARCHITECTS & PROJECT MANAGEMENT CONSULTANTS No. 4, 7th MAIN, MALLESWARAM BANGALORE-560003 Ph : 23441801 Mob : 91-9448227083,91-9972924526 E-mail : rudraprasad3@rediffmail.com Web : www.arkengineers.com
CLIENT	BBMP	

Scanned by CamScanner

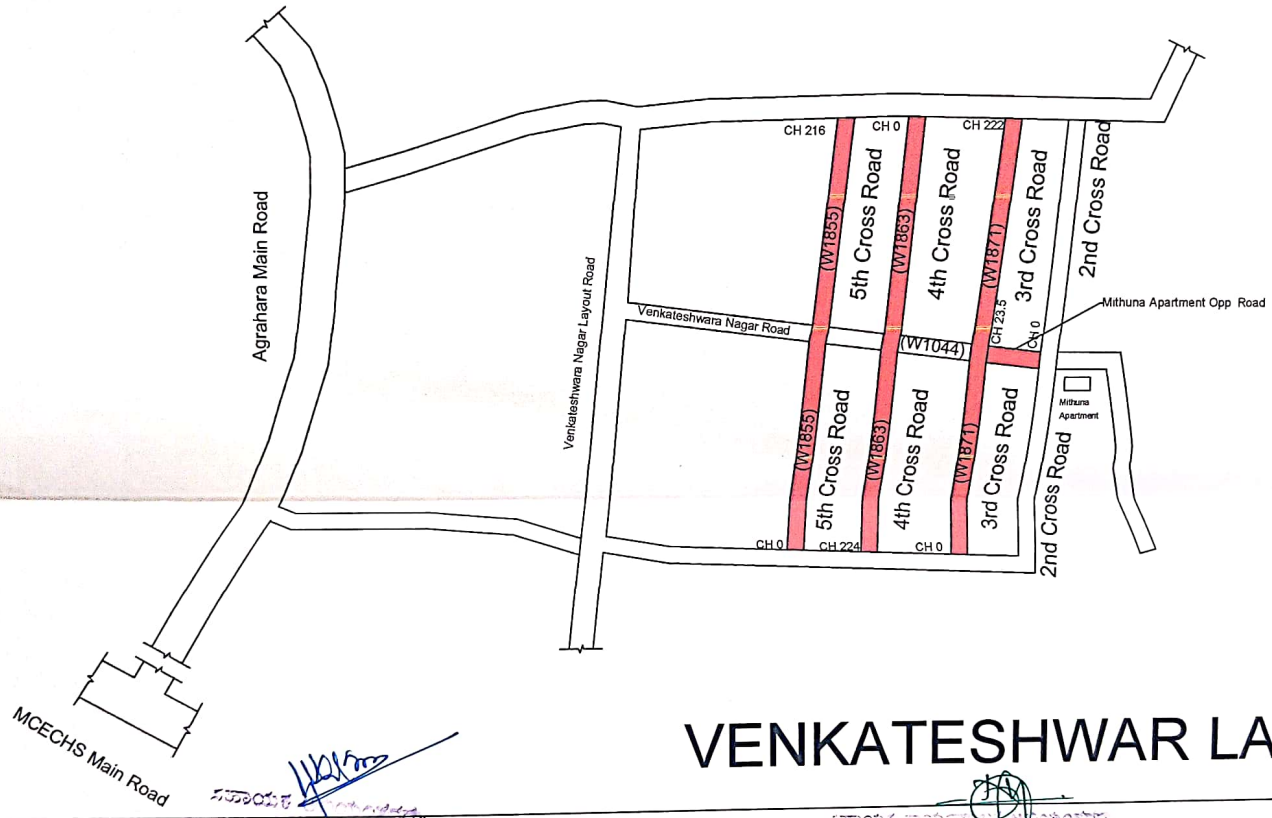

VENKATESHWAR LAYOUT

NOTES:-

1) Do Not Scale The Drawings

2) All Dimensions Are In meters

Asphalt Road

	Improvements and Restoration Of Roads In Ward No.05(Package 01)(Package Consists of 6 Works)
CLIENT	BBMP

CIVIL PRO
STRUCTURAL ENGINEERS, ARCHITECTS & PROJECT MANAGEMENT CONSULTANTS
No. 4, 7th MAIN,
MALLESWARAM BANGALORE-560003
Ph : 23444801
Mob : 91-9448227083,91-9972924526
E-mail rudraprasad3@rediffmail.com
Web: www.arkengineeers.com

Scanned by CamScanner